INVITATION FOR BID

SANITARY SEWER LINING & REHABILITATION
IFB NO. 25-04-15

Attachment B

Drawings
(4 in total)

CNM SANITARY SEWER ATLAS

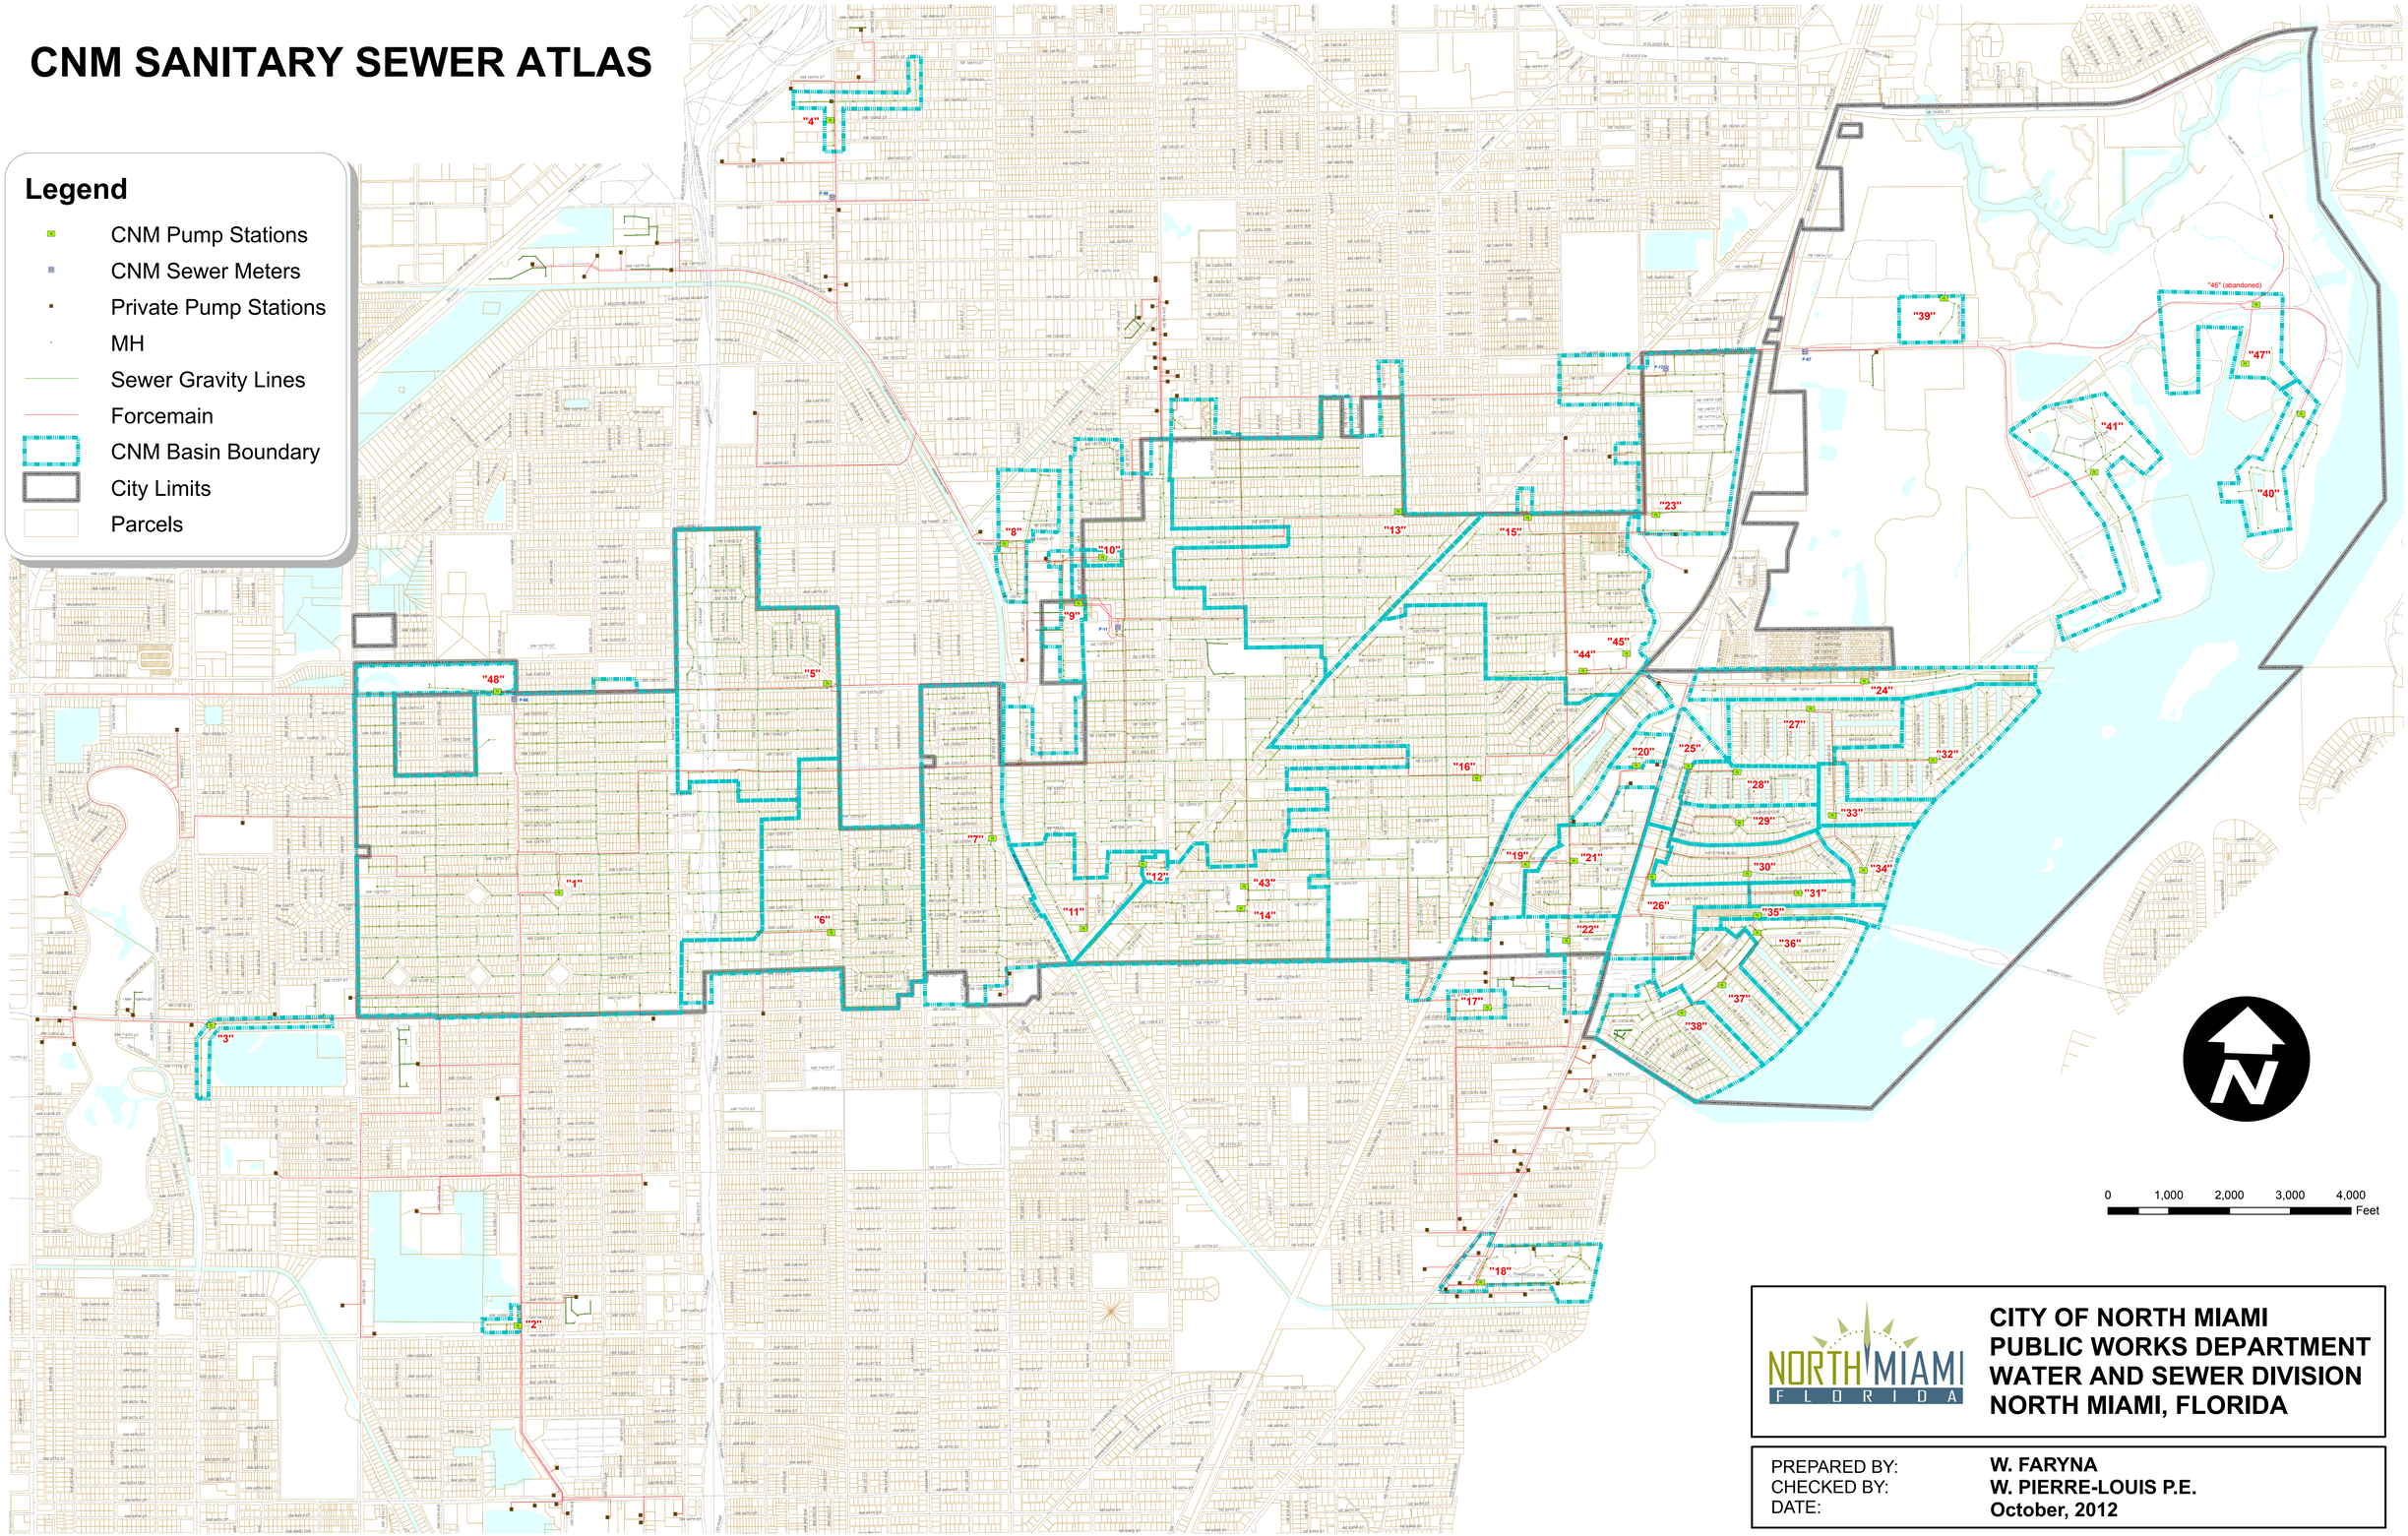

CITY OF NORTH MIAMI
PUBLIC WORKS DEPARTMENT
WATER AND SEWER DIVISION
NORTH MIAMI, FLORIDA

PREPARED BY:	**W. FARYNA**
CHECKED BY:	**W. PIERRE-LOUIS P.E.**
DATE:	**October, 2012**