RFP No. 21-03-15, Drawing 1

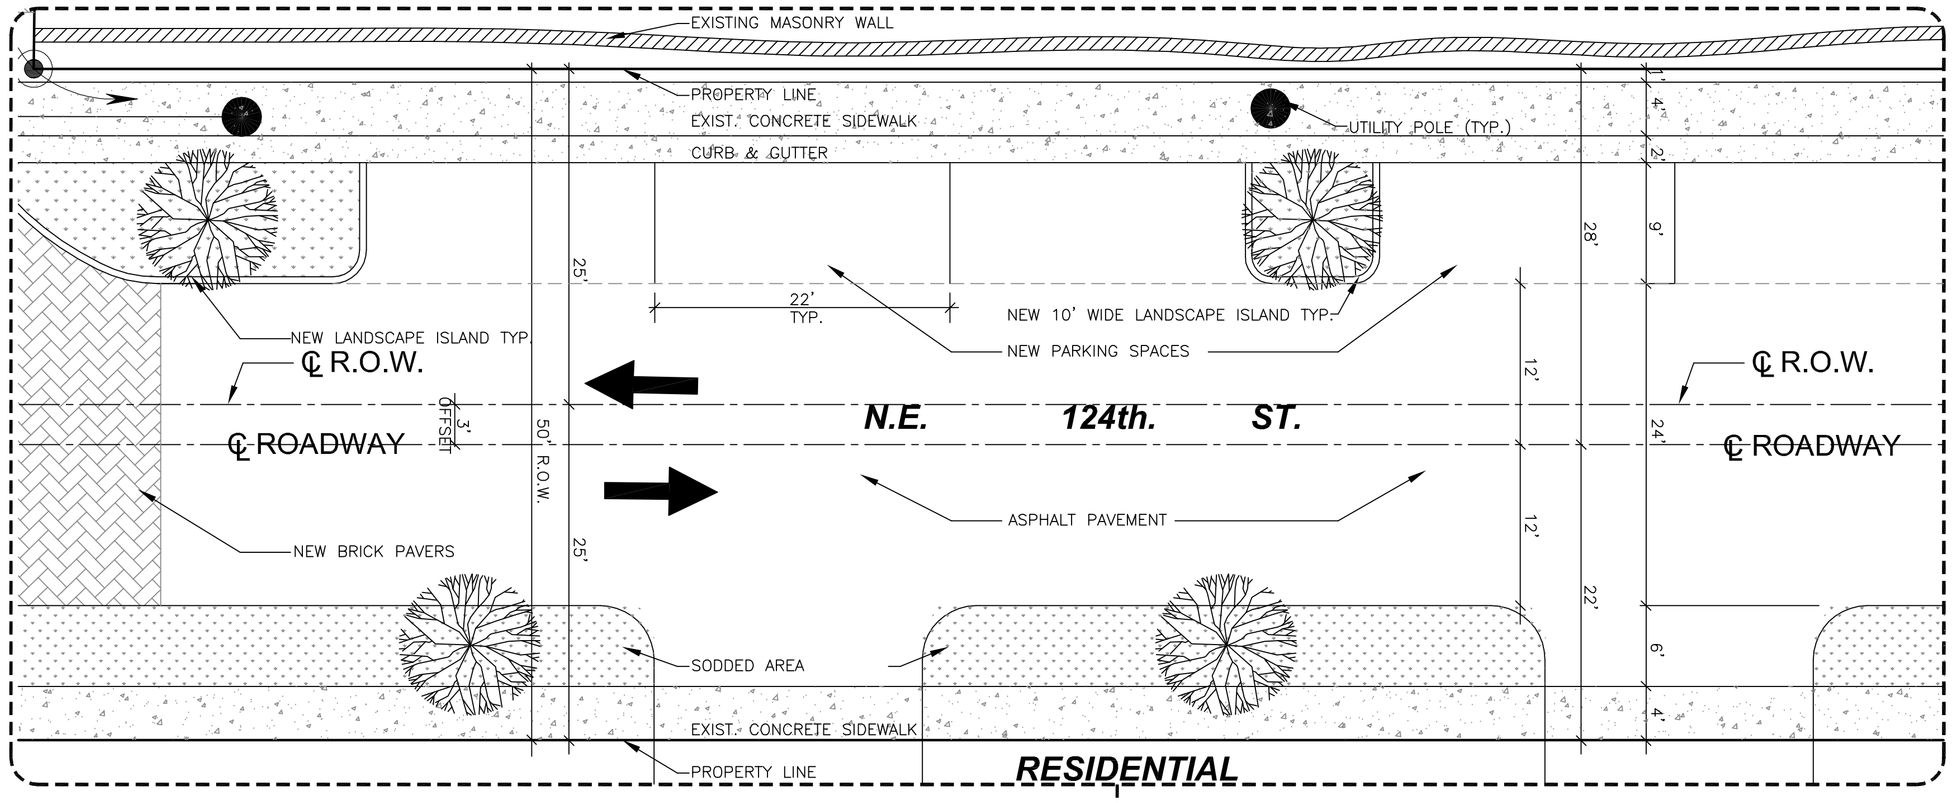

PARTIAL PLAN

SCALE: 1/8" = 1'-0"

NORTH

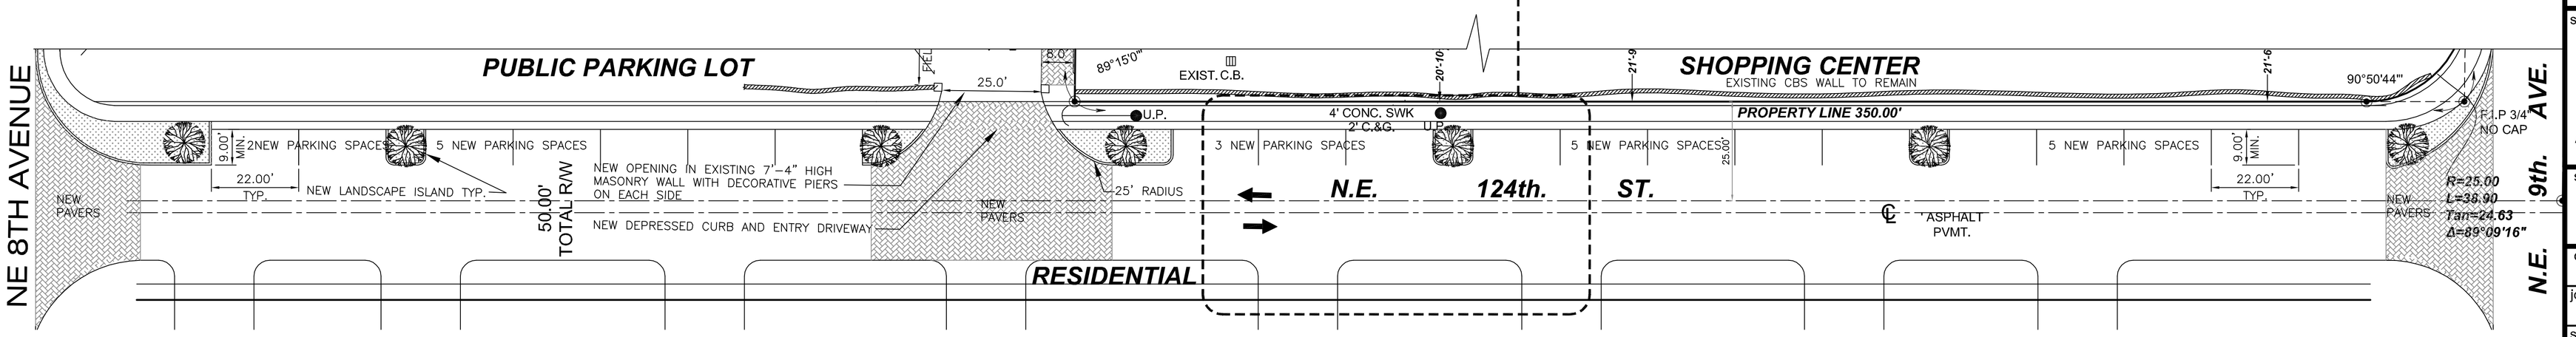

PROPOSED STREET PLAN

SCALE: 1" = 20'-0"

NORTH

revision	date

A.J. COHEN & ASSOCIATES
architects & planners
7430 Carmela Way, Delray Beach,
Florida 33446
305(299)-7843 email: arcassoc@hotmail.com

PROPOSED PROJECT FOR:

NORTH MIAMI

NEW COMMERCIAL BUILDING
850 N.E. NORTH MIAMI BLVD.
NORTH MIAMI, FLORIDA

seal

Alvin Jay Cohen, R.A.
FL Reg # AR7051

sheet description

SITE PLAN

drawn by	checked by
BC	AJC

job number

scale

date

12-22-14

SP4

Note: Not part of this drawing - for informational purposes.
FDOT Approved Product
Paveway STS
APL Certification No. 523-000-003

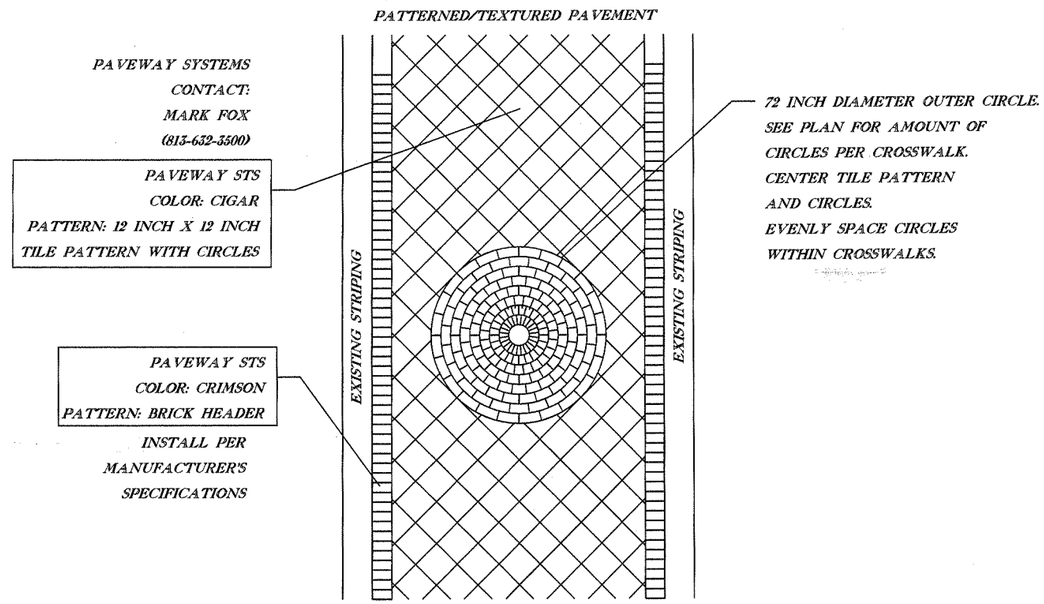

CROSSWALK PAVEMENT PATTERN

REVISIONS			
DATE	DESCRIPTION	DATE	DESCRIPTION

LANDSCAPE ARCHITECT OF RECORD: JASON L. MIHALOVITS, RLA #6667128

KEITH and SCHNARS, P.A.
ENGINEERS, PLANNERS, SURVEYORS
CERTIFICATE OF AUTHORIZATION NO. 1337
6500 N. ANDREWS AVE., FT. LAUDERDALE, FL 33309 (954) 776-1616

CITY OF NORTH MIAMI

ROAD NO.	COUNTY	PROJECT ID
922	MIAMI-DADE	17657.04

HARDSCAPE DETAILS

SHEET NO.
LD-04

Z:\Projects\17657.04 NE 125th Street Streetscape Phase 2\Landscape\detlld04CW.dgn 2/21/2013 2:49:20 PM

RFP No. 21-03-15, Drawing 3

0 10 30
Feet

N

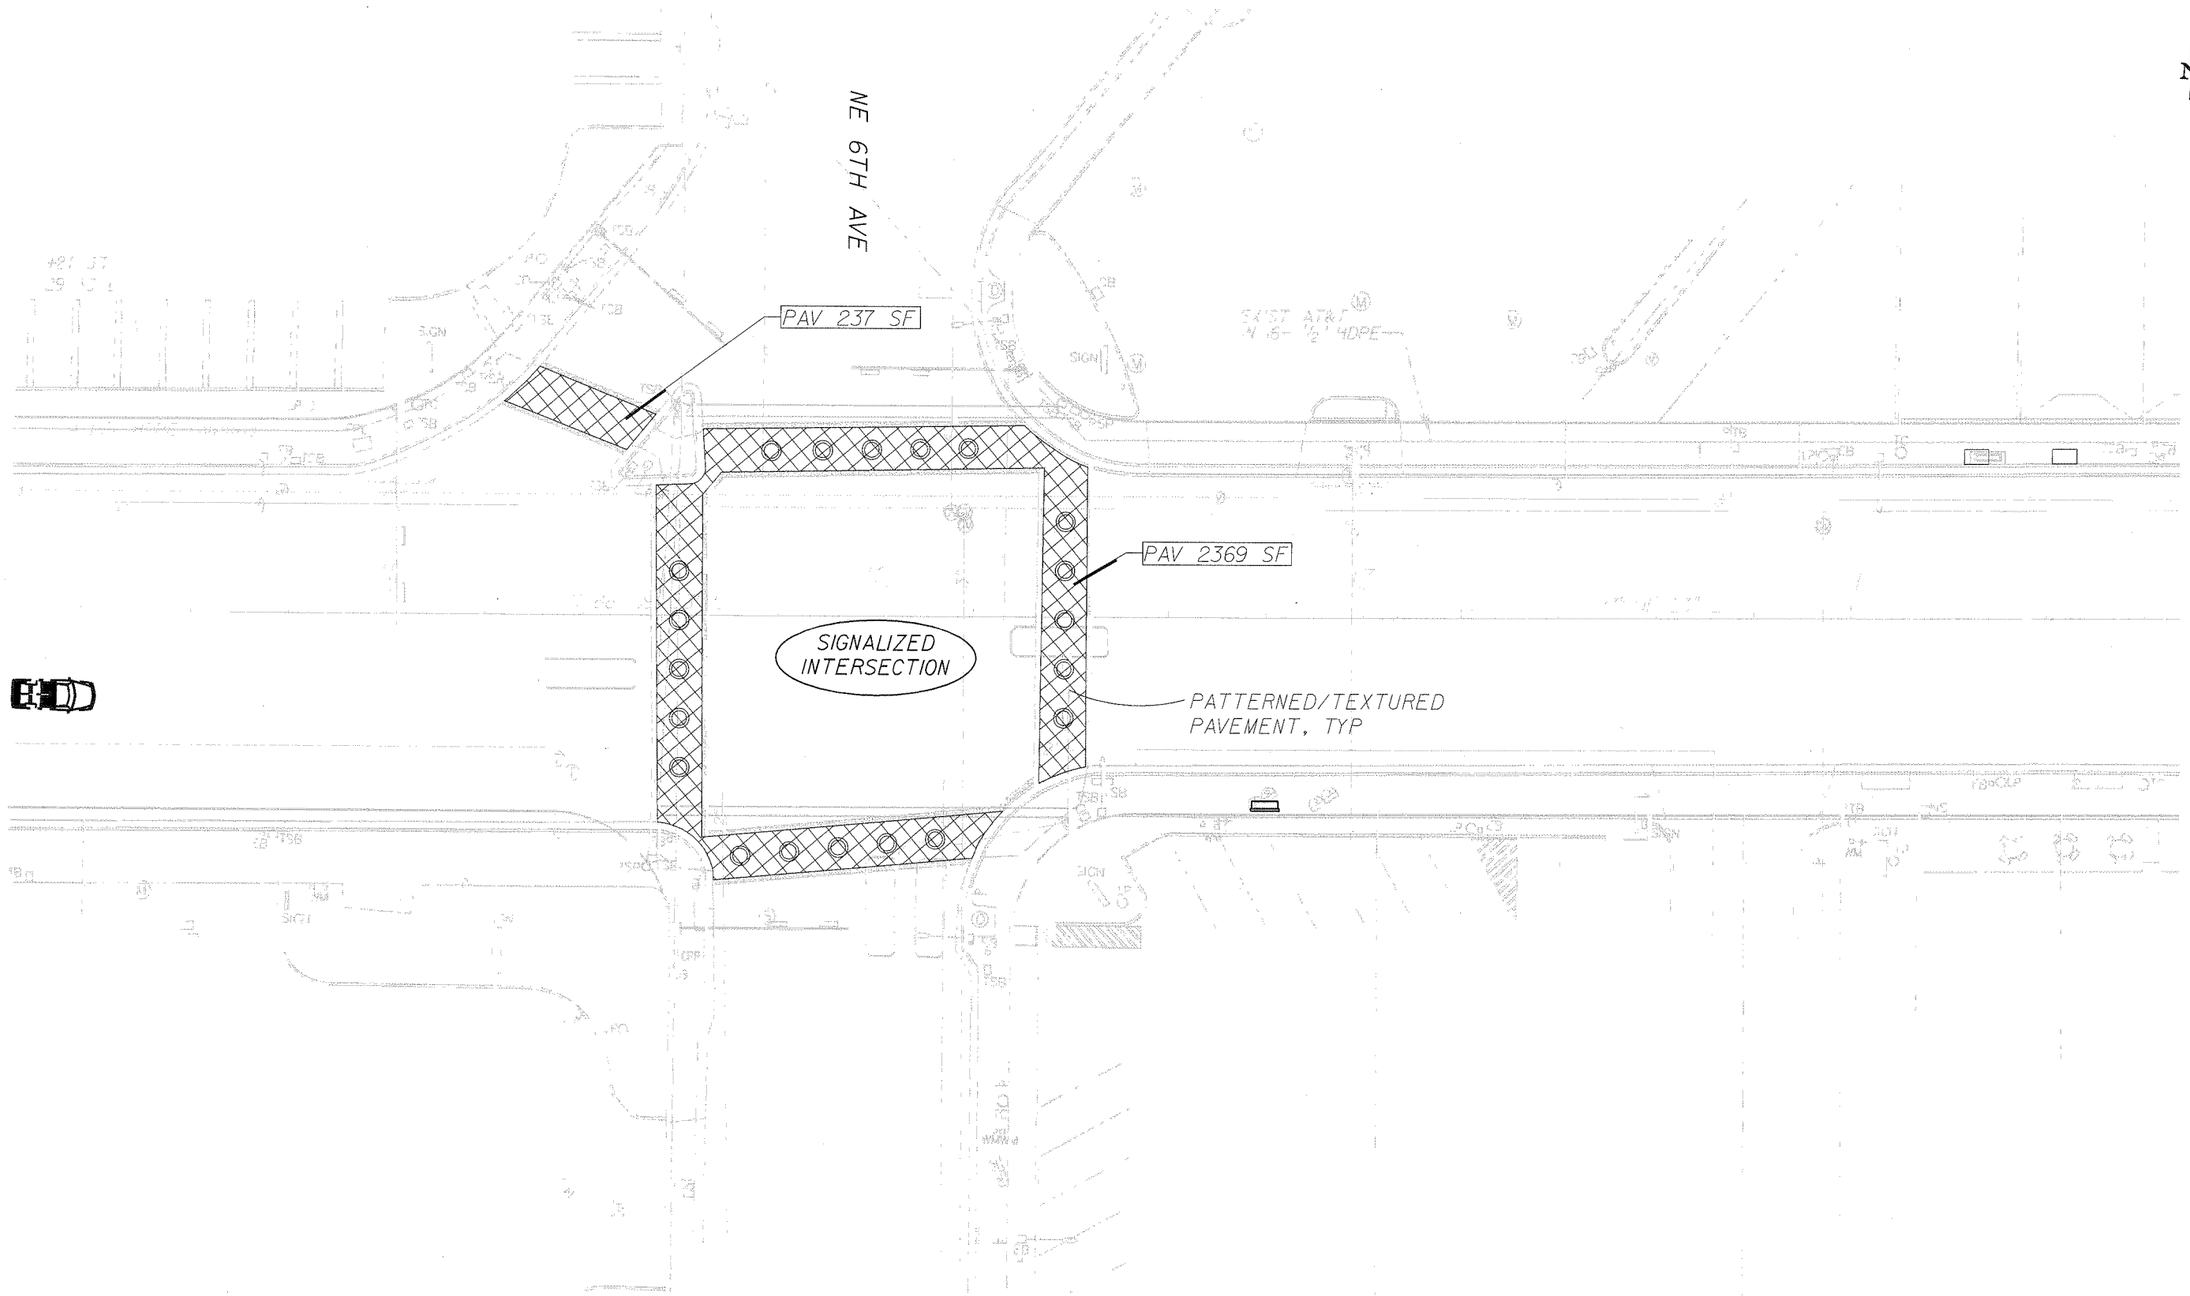

REVISIONS			
DATE	DESCRIPTION	DATE	DESCRIPTION

LANDSCAPE ARCHITECT OF RECORD: JASON L. MIHALOVITS, RLA #6667128

KEITH and SCHNARS, P.A.
ENGINEERS, PLANNERS, SURVEYORS
CERTIFICATE OF AUTHORIZATION NO. 1337
6500 N. ANDREWS AVE, FT. LAUDERDALE, FL 33309 (954) 776-1616

CITY OF NORTH MIAMI

ROAD NO.	COUNTY	PROJECT ID
922	MIAMI-DADE	17657.04

LANDSCAPE PLANS

SHEET NO.
LD-07

Z:\Projects\17657.04 NE 125th Street Streetscape Phase 2\Landscape\planld07.dgn 2/21/2013 2:36:31 PM

RFP No. 21-03-15, Drawing 4

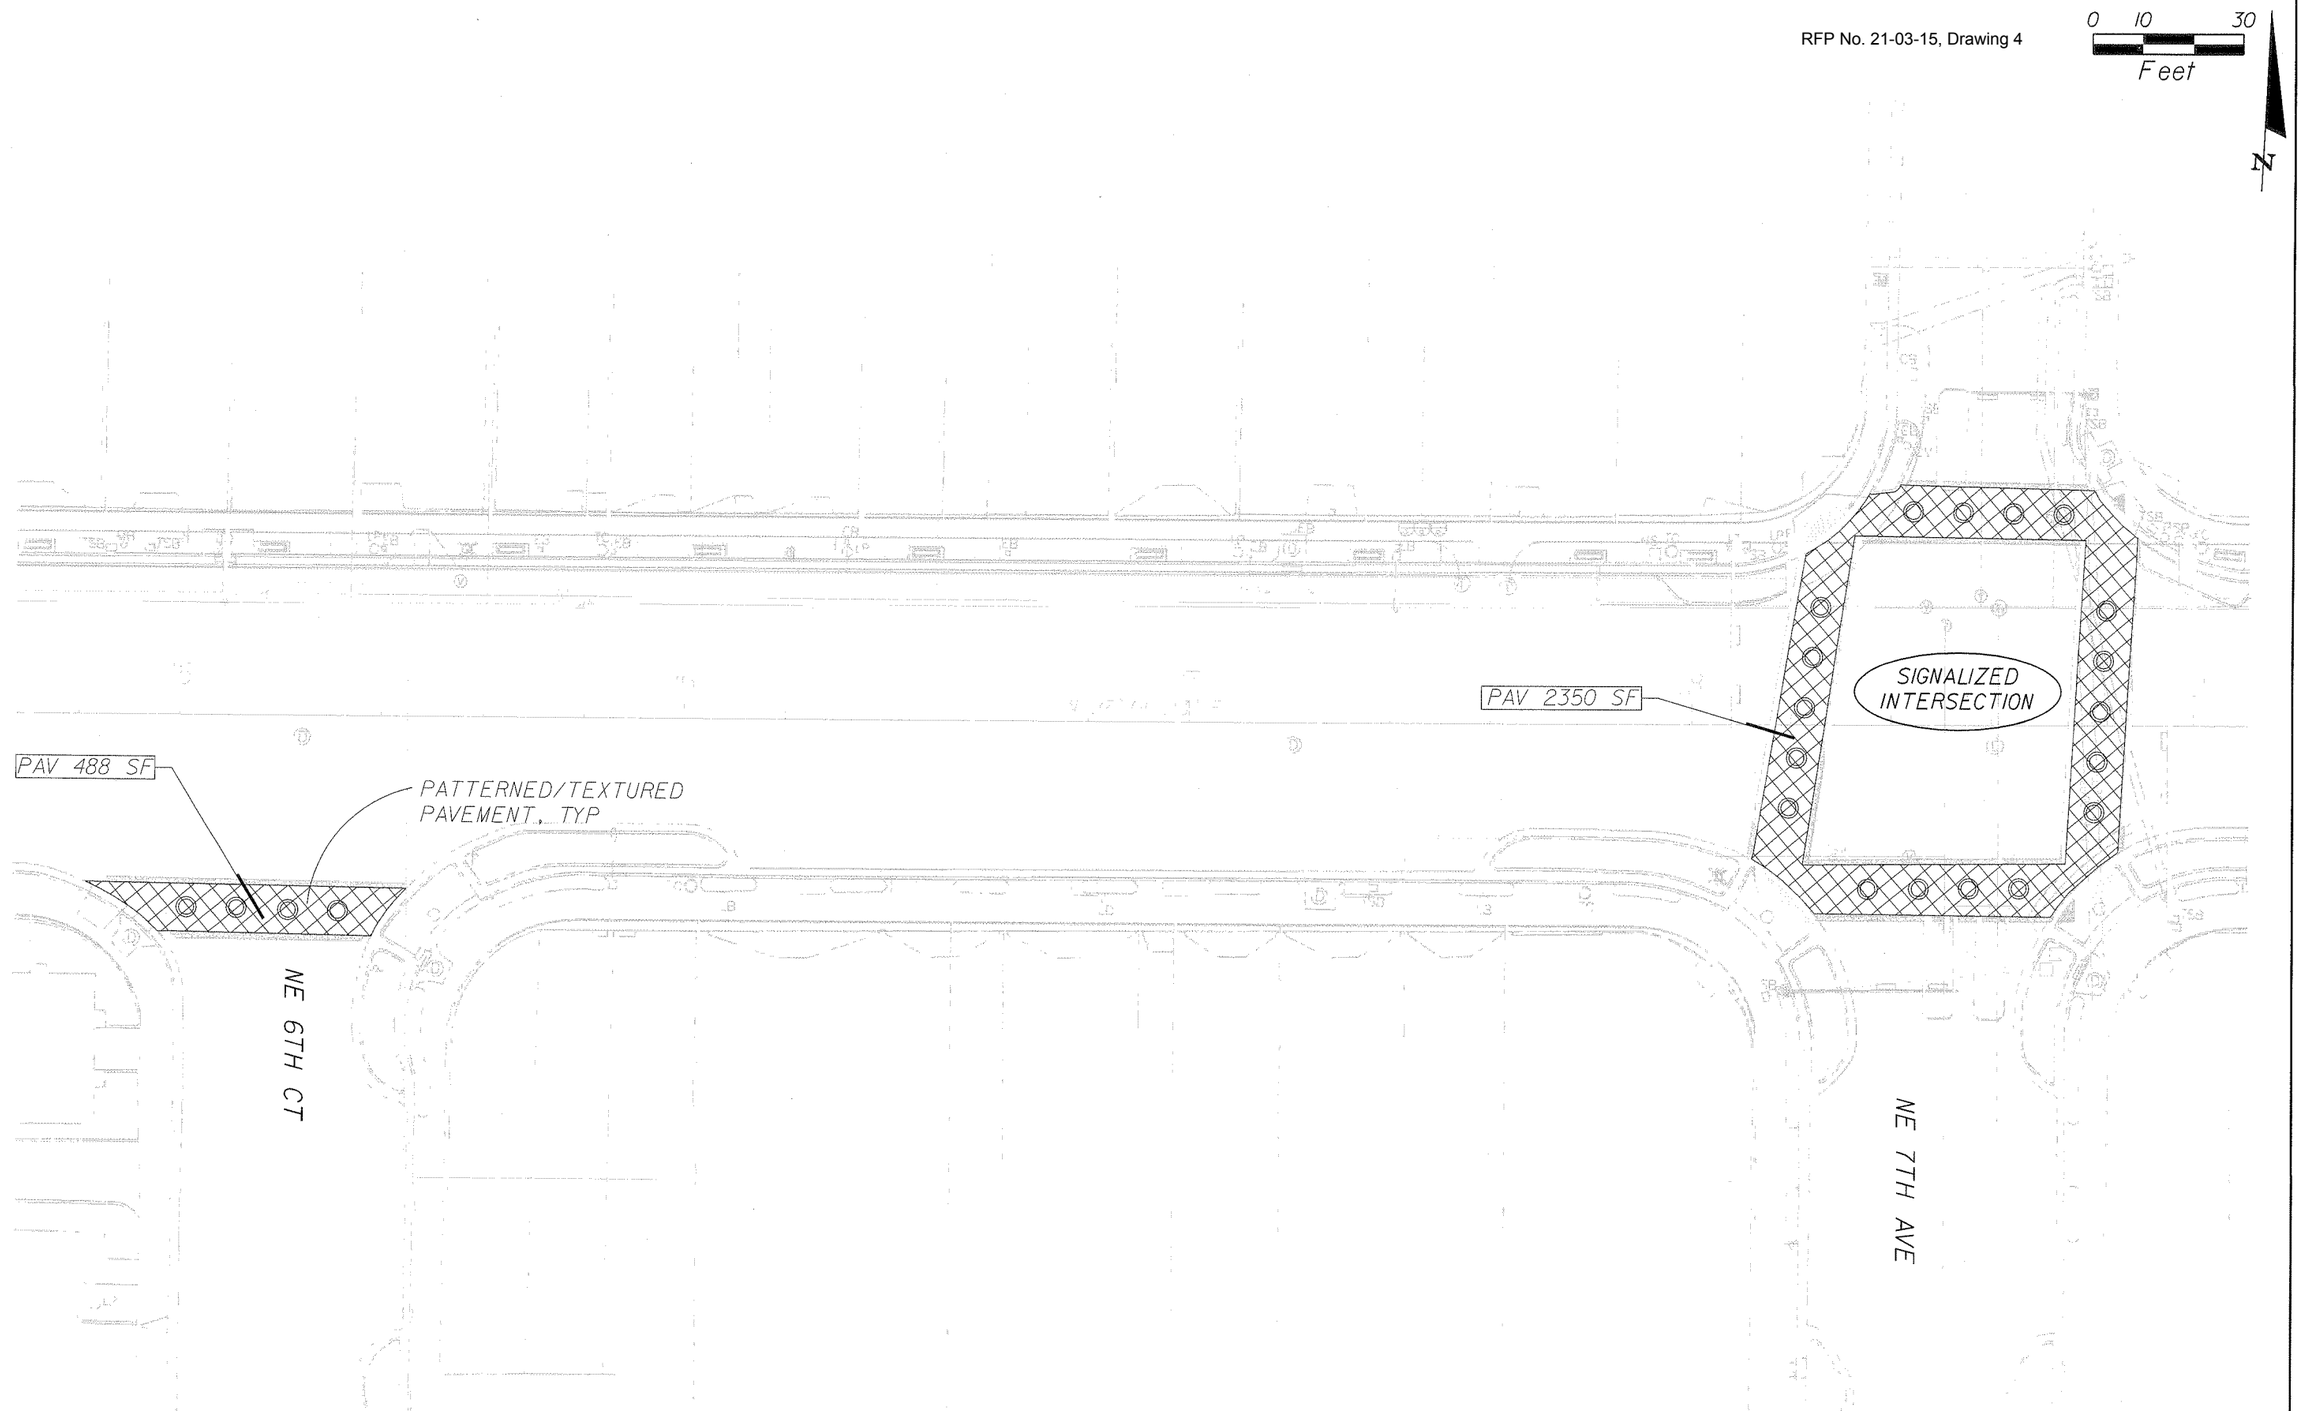

REVISIONS			
DATE	DESCRIPTION	DATE	DESCRIPTION

LANDSCAPE ARCHITECT OF RECORD: JASON L. MIHALOVITS, RLA #6667128

KEITH and SCHNARS, P.A.
ENGINEERS, PLANNERS, SURVEYORS
CERTIFICATE OF AUTHORIZATION NO. 1337
6500 N. ANDREWS AVE, FT. LAUDERDALE, FL 33309 (954) 776-1616

CITY OF NORTH MIAMI

ROAD NO.	COUNTY	PROJECT ID
922	MIAMI-DADE	17657.04

LANDSCAPE PLANS

SHEET NO.
LD-08

Z:\Projects\17657.04 NE 125th Street Streetscape Phase 2\Landscape\planld08.dgn 2/21/2013 2:39:29 PM

RFP No. 21-03-15, Drawing 5

0 10 30
Feet

N

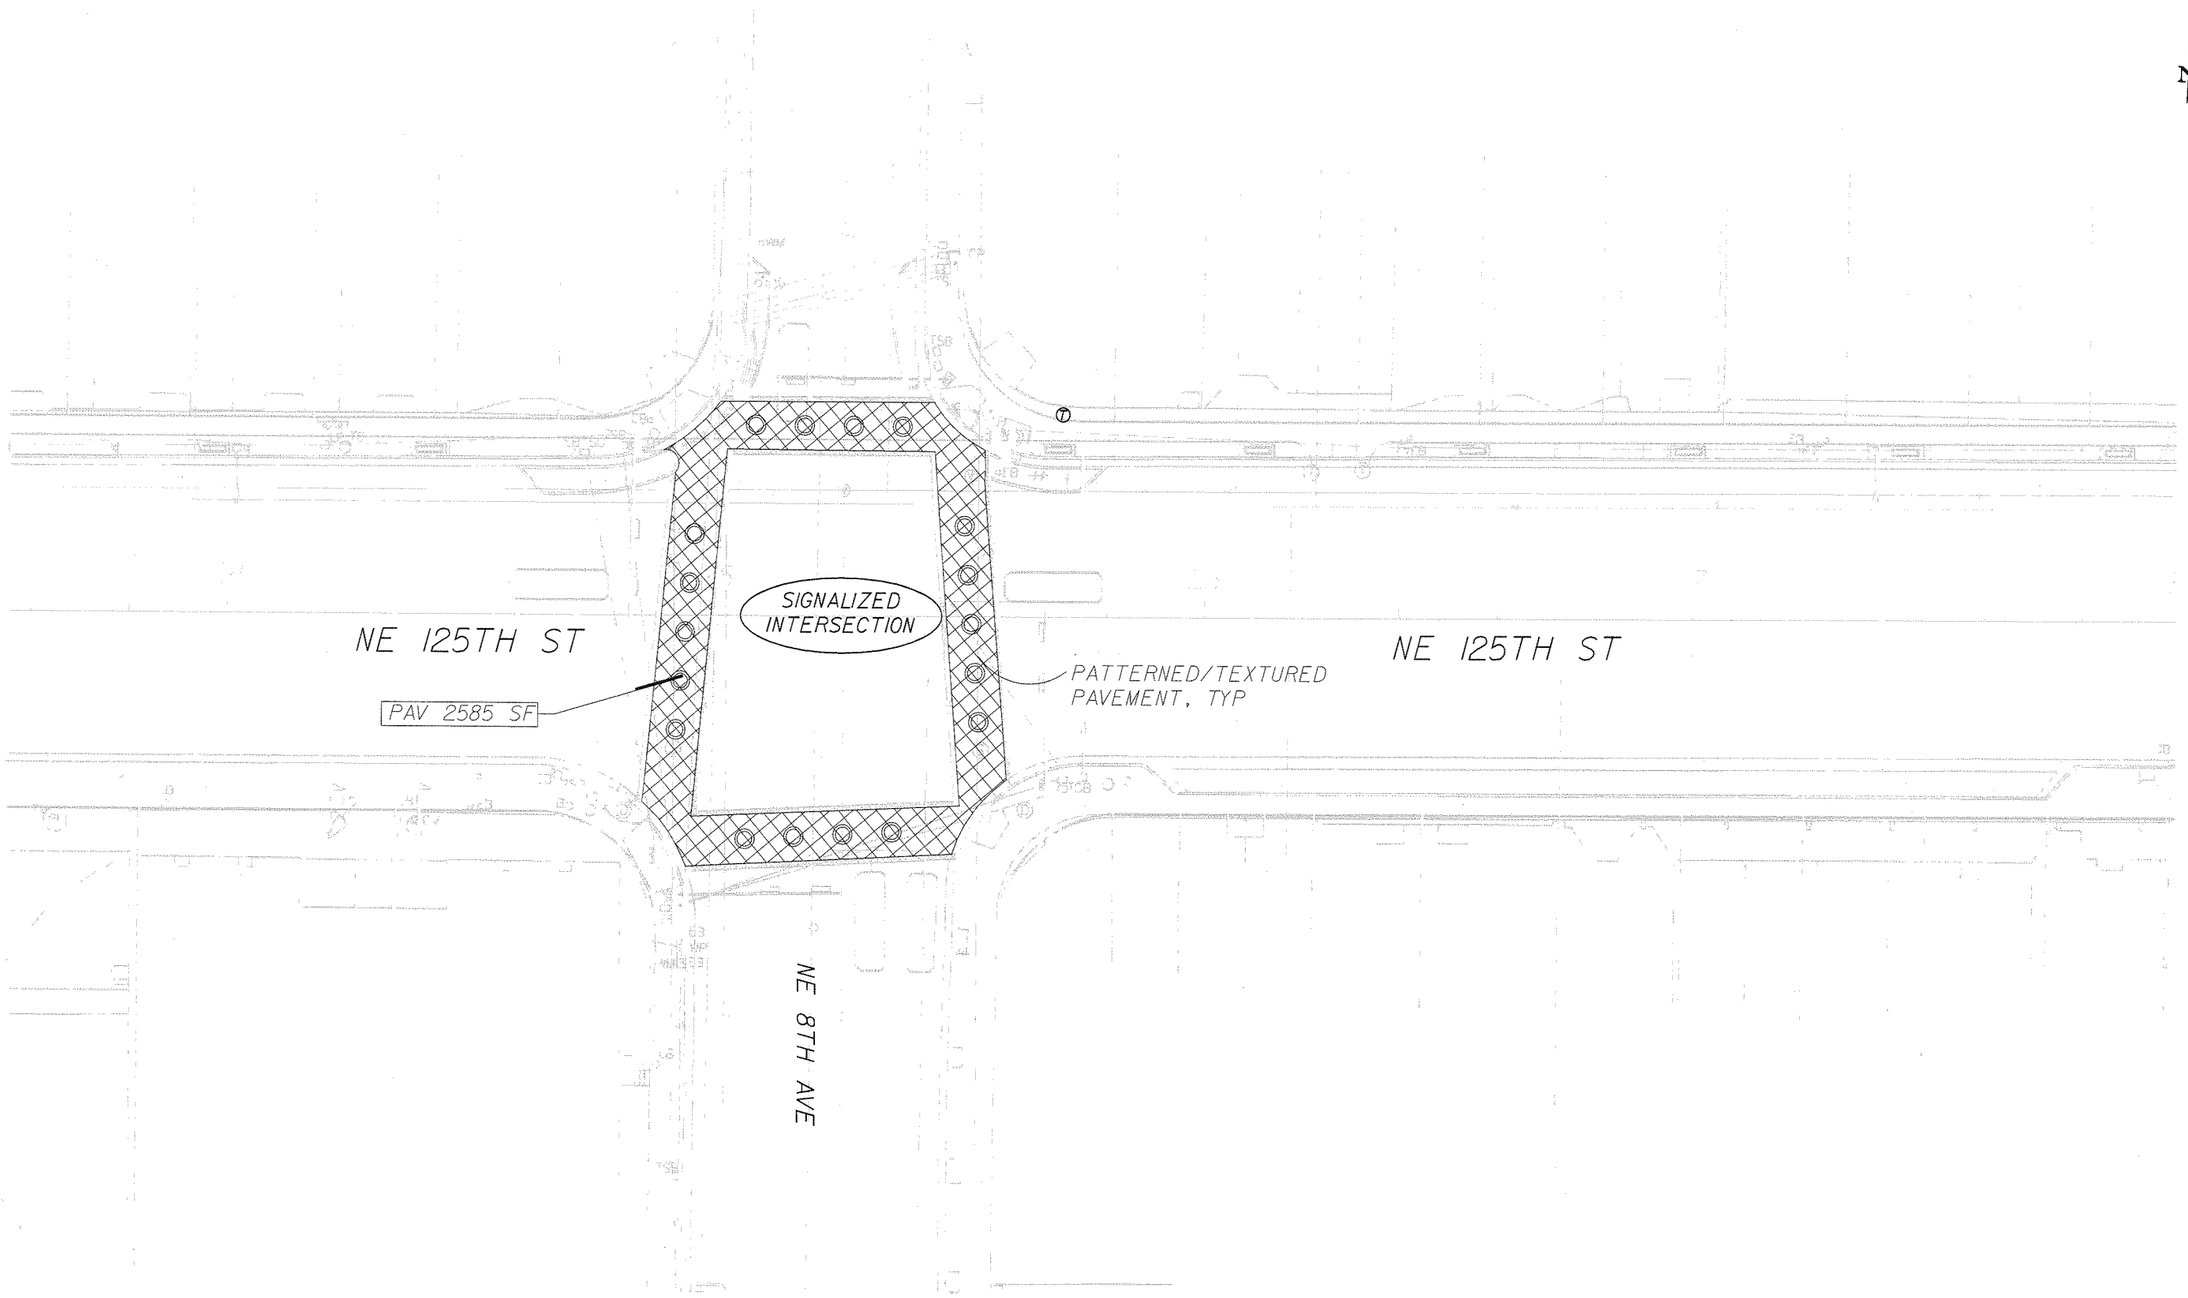

REVISIONS			
DATE	DESCRIPTION	DATE	DESCRIPTION

LANDSCAPE ARCHITECT OF RECORD: JASON L. MIHALOVITS, RLA #6667128

KEITH and SCHNARS, P.A.
ENGINEERS, PLANNERS, SURVEYORS
CERTIFICATE OF AUTHORIZATION NO. 1337
6500 N. ANDREWS AVE, FT. LAUDERDALE, FL 33309 (954) 776-1616

CITY OF NORTH MIAMI		
ROAD NO.	COUNTY	PROJECT ID
922	MIAMI-DADE	17657.04

LANDSCAPE PLANS

SHEET NO.
LD-10

Z:\Projects\17657.04 NE 125th Street Streetscape Phase 2\Landscape\planld10.dgn 2/21/2013 2:43:03 PM

RFP No. 21-03-15, Drawing 6

0 10 30
Feet

N

REVISIONS			
DATE	DESCRIPTION	DATE	DESCRIPTION

LANDSCAPE ARCHITECT OF RECORD: JASON L. MIHALOVITS, PLA #6667128

KEITH and SCHNARS, P.A.
ENGINEERS, PLANNERS, SURVEYORS
CERTIFICATE OF AUTHORIZATION NO. 1337
6500 N. ANDREWS AVE, FT. LAUDERDALE, FL 33309 (954) 776-1616

CITY OF NORTH MIAMI

ROAD NO.	COUNTY	PROJECT ID
922	MIAMI-DADE	17657.04

LANDSCAPE PLANS

SHEET NO.
LD-11

Z:\Projects\17657.04 NE 125th Street Streetscape Phase 2\Landscape\planldll.dgn 2/21/2013 2:45:26 PM

0 10 30
Feet

N

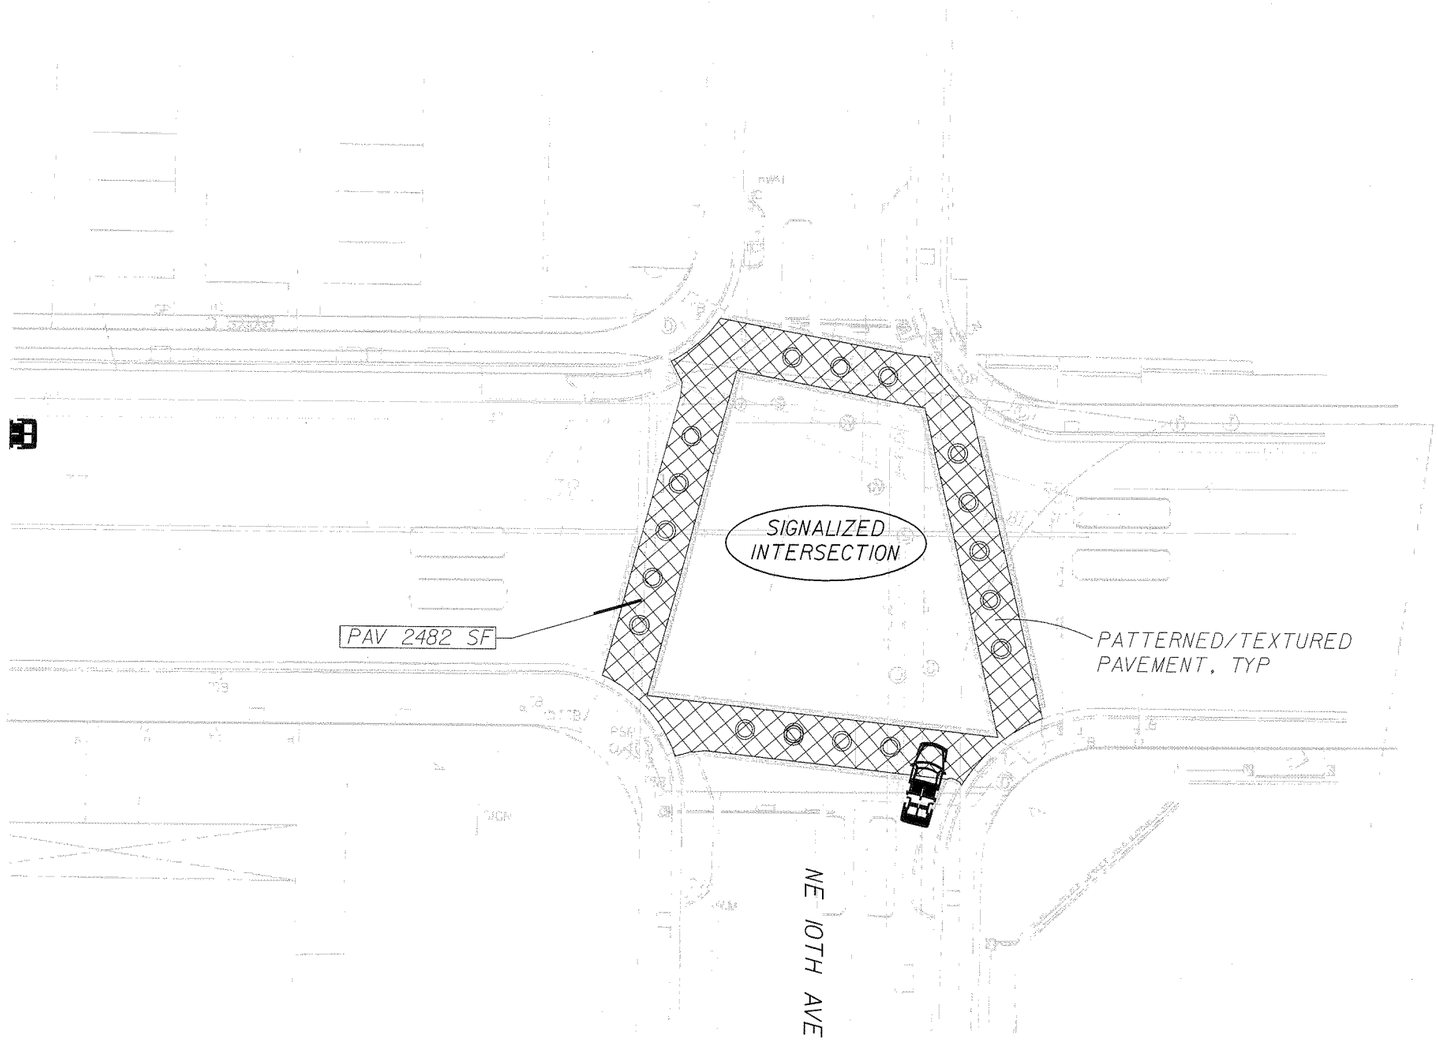

REVISIONS			
DATE	DESCRIPTION	DATE	DESCRIPTION

LANDSCAPE ARCHITECT OF RECORD: JASON L. MIHALOVITS, RLA #6667128

KEITH and SCHNARS, P.A.
ENGINEERS, PLANNERS, SURVEYORS
CERTIFICATE OF AUTHORIZATION NO. 1337
6500 N. ANDREWS AVE, FT. LAUDERDALE, FL 33309 (954) 776-1616

CITY OF NORTH MIAMI

ROAD NO.	COUNTY	PROJECT ID
922	MIAMI-DADE	17657.04

LANDSCAPE PLANS

SHEET NO.
LD-13

Z:\Projects\17657.04 NE 125th Street Streetscape Phase 2\Landscape\planld13.dgn 2/21/2013 2:48:40 PM