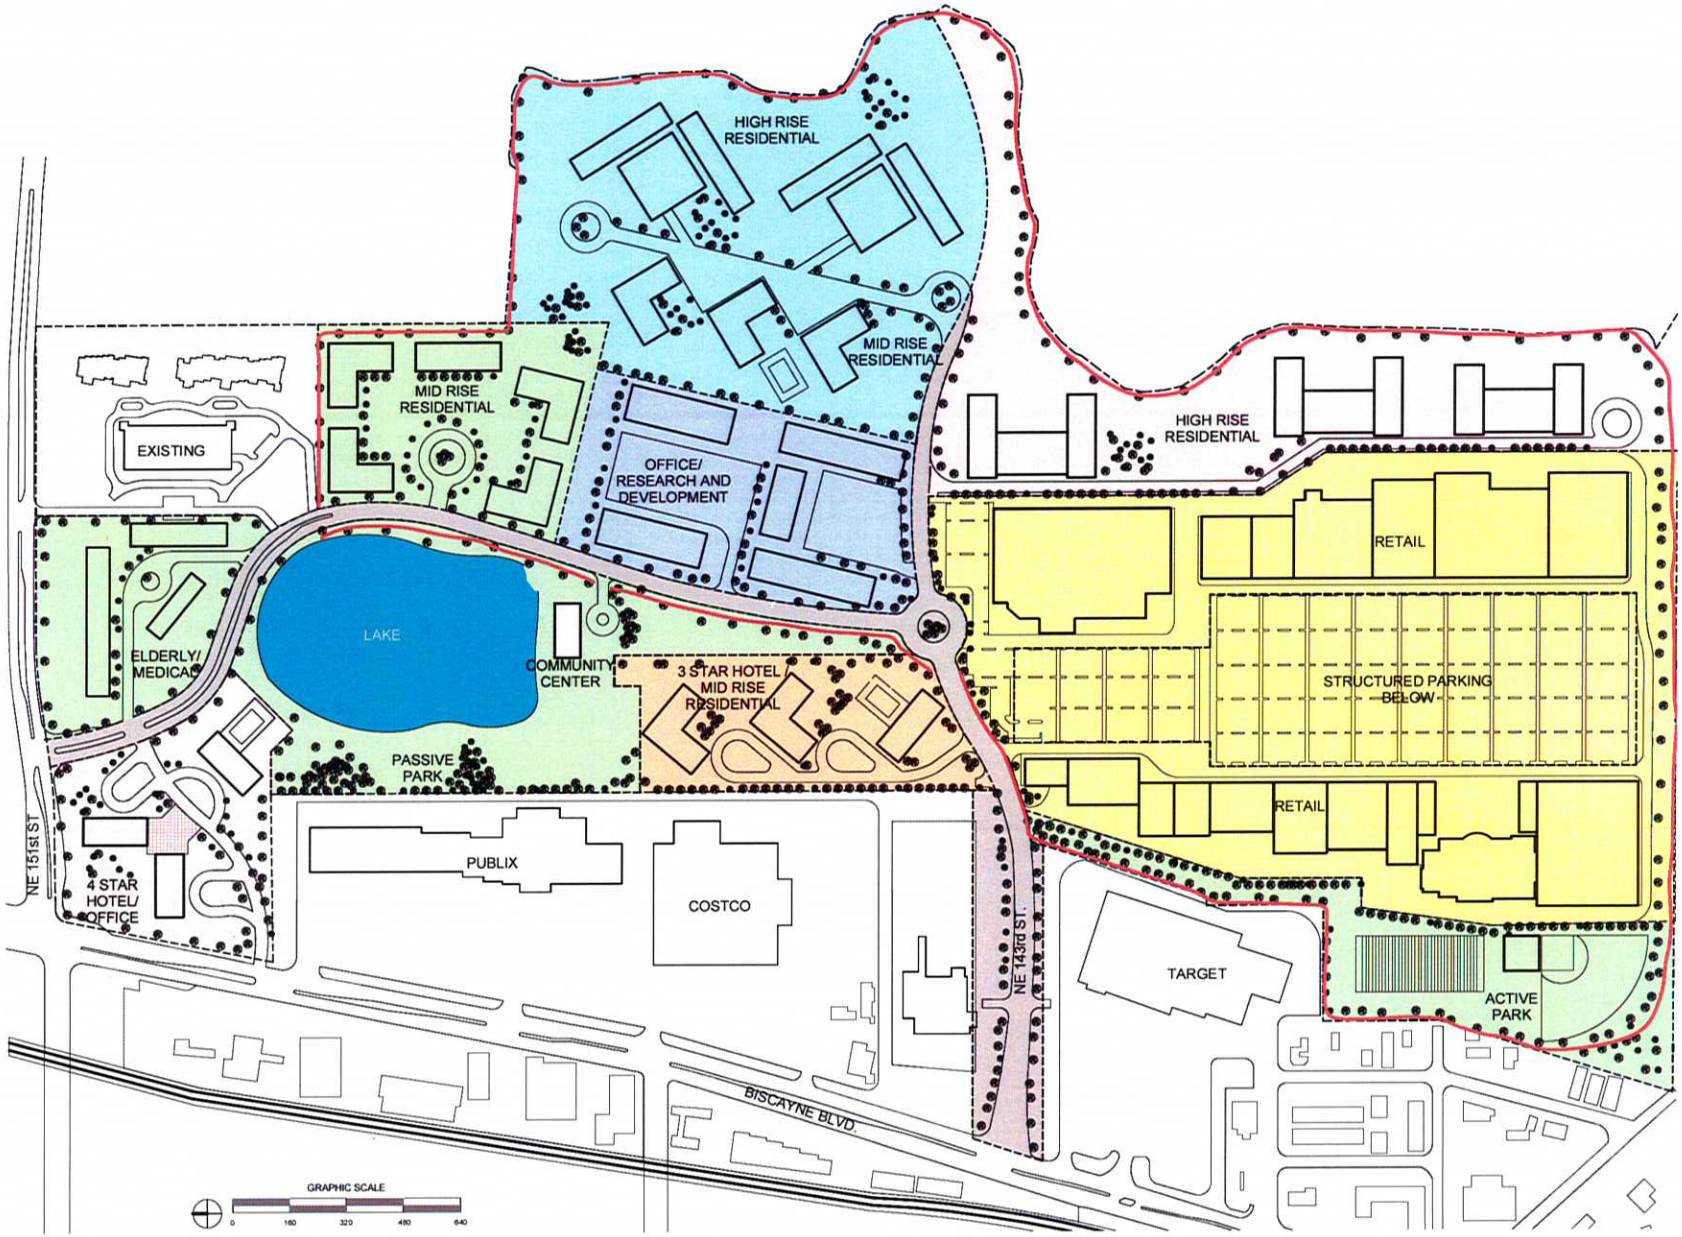

Exhibit B

SALTZ MICHELSON ARCHITECTS

BISCAYNE LANDING MASTER PLAN

North Miami, Florida

SWERDLOW GROUP